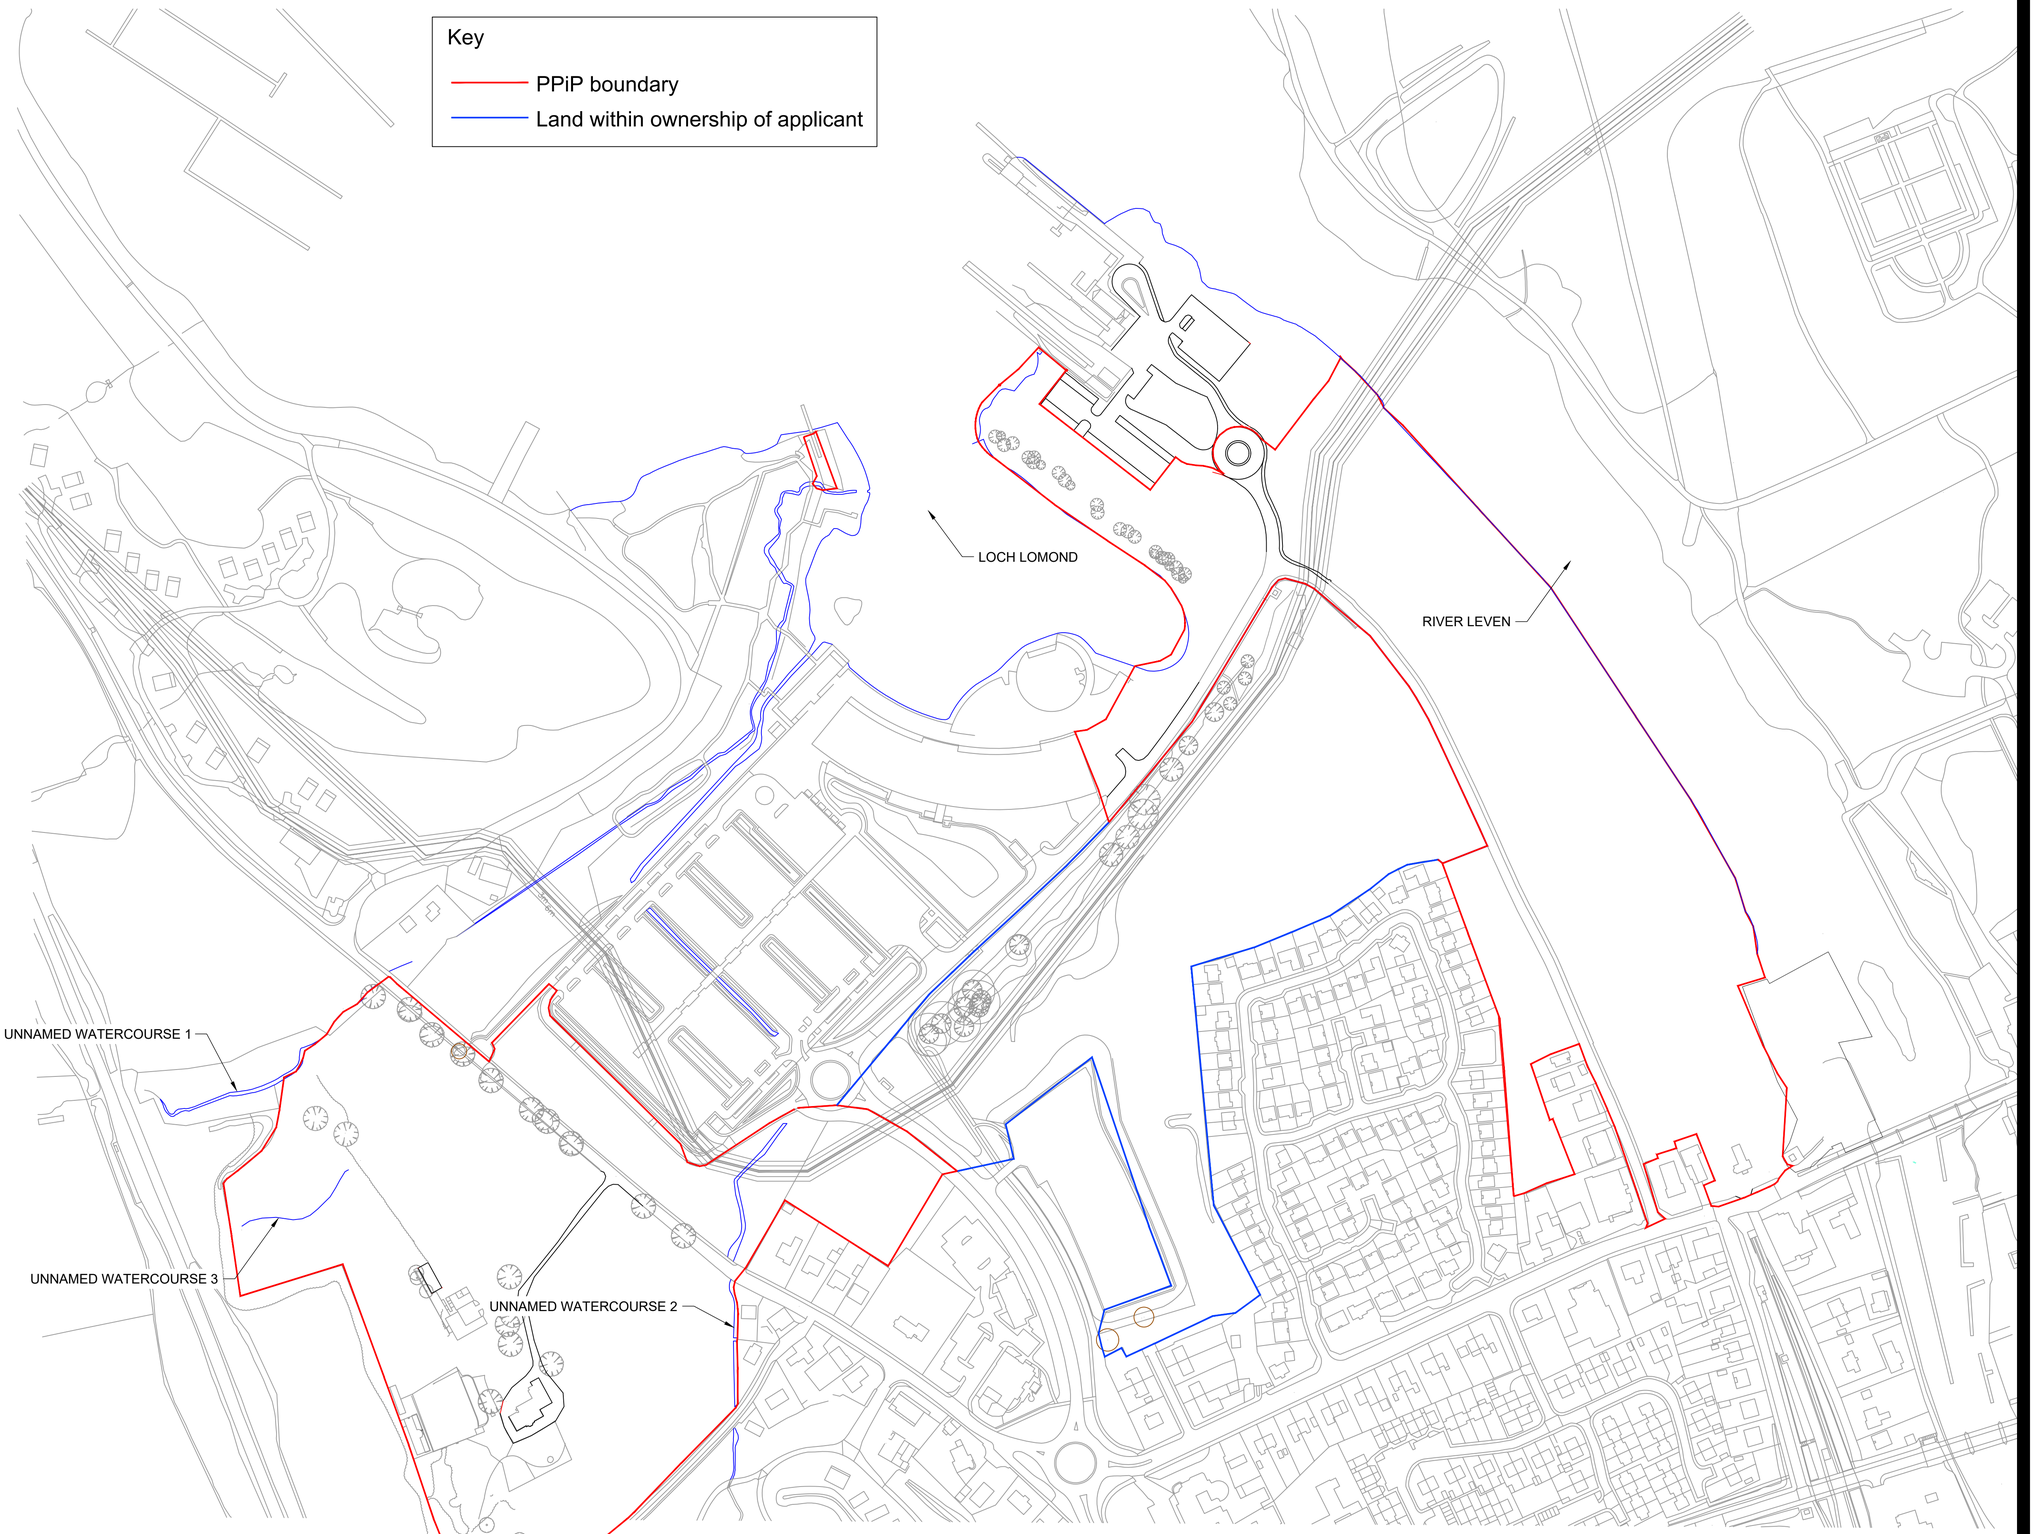

© Crown copyright and database rights ???? . Unauthorised reproduction infringes Crown copyright and may lead to prosecution or civil proceedings. Ordnance Survey ????????

Stantec

Stantec UK Limited
EDINBURGH
3rd Floor, Randolph House, 4 Charlotte Lane, Edinburgh
EH2 4QZ
Tel: +44 131 297 7010
www.stantec.com/uk

Copyright Reserved

The Contractor shall verify and be responsible for all dimensions. DO NOT scale the drawing - any errors or omissions shall be reported to Stantec without delay.
The Copyrights to all designs and drawings are the property of Stantec. Reproduction or use for any purpose other than that authorized by Stantec is forbidden.

Notes

UTILITIES NOTE: The position of any existing public or private sewers, utility services, plant or apparatus shown on this drawing is believed to be correct, but no warranty to this is expressed or implied. Other such plant or apparatus may also be present but not shown. The Contractor is therefore advised to undertake their own investigation where the presence of any existing sewers, services, plant or apparatus may affect their operations.

Issued/Revision	By	Appd	
P01 -	-	-	-
	DW	DW	SC	2022.04.28
	Dwn.	Dsgn.	Chkd.	YYYY.MM.DD

Issue Status

PLANNING

This document is suitable only for the purpose noted above.
Use of this document for any other purpose is not permitted.

Client/Project Logo

Client/Project
FLAMINGOLAND

LOMOND BANKS

HYDROLOGY & FLOOD RISK

Title
FIGURE 10.1
WATERCOURSE LOCATION PLAN

Project No.	Scale
332010549	1:2000
Revision	Drawing No.
-	**FIGURE 10.1**

Plotted: 03.05.2022 22:03:03 BST
Plotted by: Warren, David
Drawing path: C:\Users\dwarren\Stantec\Documents - Flamingoland Documents\working\chapter 10 - water, hydrology & flood risk\drawings\figure 10.1 - watercourse location.dgn